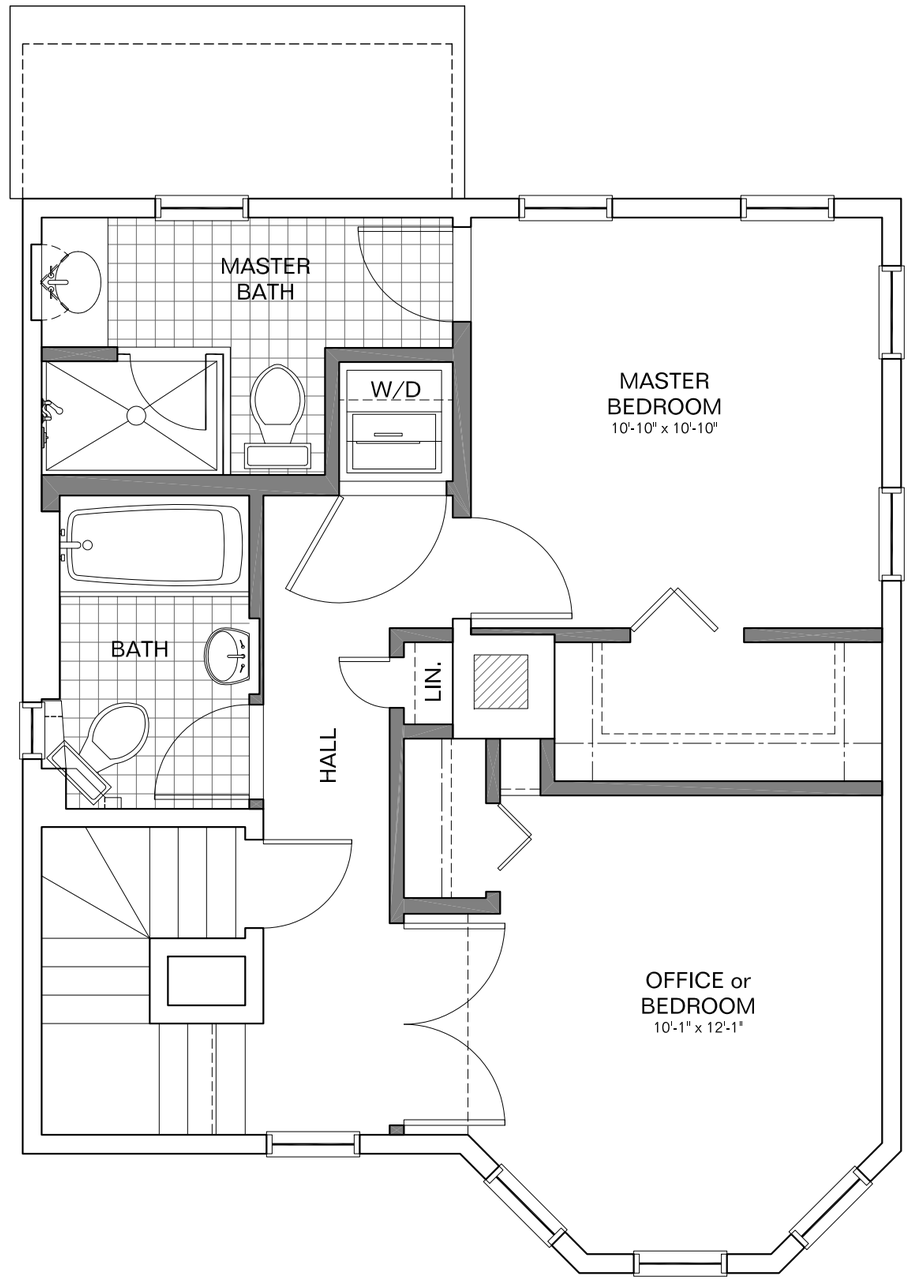

0 5' 10'
1/4"=1'-0"

LUNA | Design Group
100 Conifer Hill Drive, Suite No. 405
Danvers, Massachusetts 01923
781.245.6530 | fax 781.245.6508
www.lunadesign.com
Architecture . Interiors . Planning

These CADD documents are recorded on, or can be transmitted as, electronic media. They are therefore subject to undetectable alteration or erasure, either intentional or unintentional, due to, among other causes: transmission, conversion, media degradation, software error, or human alteration. Accordingly, Luna Design Group, Inc., shall not be held liable for any claims, losses, damages, or costs arising out of any such alteration or unauthorized re-use or modification of these CADD documents.

Consultant:

Project:

Sullivan
Residence

15 Harrison Road
Somerville
Massachusetts 02144

Drawing Title:

PROPOSED
SECOND
FLOOR PLAN

No.	Date	Revision/Issue
.	.	.

Date

Scale 1/4"=1'-0"

Job No.

File

Seal

Dwg. No.

A2

NOTE: CORRECT DRAWING FORMAT IS 24"x36". ANY PLOT OF THIS DRAWING TO OTHER FORMAT DIMENSIONS HAS BEEN "PLOTTED TO FIT" MEDIA OUTPUT SIZE. DRAWING AND DETAIL SCALES MUST BE REDUCED OR INCREASED PROPORTIONATELY

THIS DOCUMENT WAS PREPARED SPECIFICALLY FOR THE PROJECT IDENTIFIED IN THIS TITLE BLOCK. IT IS NOT FOR GENERAL USE OR PUBLICATION. LUNA DESIGN GROUP, INC. MAKES NO REPRESENTATIONS THAT IT IS APPROPRIATE FOR USE ON OTHER PROJECTS OR FUTURE MODIFICATIONS TO THIS PROJECT. REPRODUCTION OF THIS DOCUMENT IS NOT AUTHORIZED AND MAY RESULT IN LEGAL ACTION. ALL RIGHTS RESERVED

© 2012 LUNA Design Group, Inc. - Architects. These Documents are copyright protected.